FilmL.A., Inc.
1201 W. 5th Street, Suite T-800
Los Angeles, CA 90017
t: (213)977-8600 - f: (213)977-8601
www.filmla.com

Summary Information

Permit No: F00041486 **Type of Permit:** FILMING **Release Date:** 06/28/2011

Production Company SMUGGLER INC.

Insured Company Name SMUGGLER INC.

Contact Phone No. 1 323-817-3300
Contact Phone No. 2
Fax 323-817-3332
Address 1715 NORTH GOWER STREET
HOLLYWOOD, California 90028

Production Title MERCEDES TV COMMERCIAL

Type of Production Commercial - Standard

Producer N/A N/A

Director N/A N/A

1st AD N/A N/A

Production Manager N/A N/A

FilmL.A. Coordinator JDP - Jason Del Paine

Location Manager Geoff White
Primary Phone Mobile - 818-426-2600
Secondary Phone Office - 323-817-3300

Location Assistant n/a n/a
Primary Phone Mobile - n/a
Secondary Phone

Fees

FILMLA FILM APPLICATION FEE	$625.00
LA COUNTY FIRE REVIEW	$282.00
LA COUNTY - ROAD USE FEE	$610.00
LA COUNTY ROAD APPLICATION FEE	$141.00
LA COUNTY-SPECIAL EFFECTS PERMIT FEE	$288.00
LA COUNTY-ENCROACHMENT PERMIT PROCESSING FEE	$258.00
LA COUNTY-TRAFFIC CONTROL PLAN REVIEW FEE	$350.00

Total Permit Fee $2,554.00

Number of Locations 2

NOT A PERMIT

FilmL.A., Inc.
1201 W. 5th Street, Suite T-800
Los Angeles, CA 90017
t: (213)977-8600 - f: (213)977-8601
www.filmla.com

Summary Information — Location

Permit Number	F00041486	**Location Manager**	Geoff White
Production Company	SMUGGLER INC.	Primary Phone	Mobile - 818-426-2600
Insured Company	SMUGGLER INC.	Secondary Phone	Office - 323-817-3300
Production Title	MERCEDES TV COMMERCIAL		

Location Address 70th St East, Palmdale Bl - Avenue N, Unincorporated Los Angeles County, CA, 93552

Location Type Road

Prep Dates 6/29/2011 - 6/30/2011 07:00 - 18:00 2 days

Film Dates 6/29/2011 - 6/30/2011 18:00 - 07:00 2 days

Strike Dates 7/1/2011 - 7/1/2011 07:00 - 18:00

Open or Closed to the Public Open

Generic Conditions
All travel lanes and bike lanes shall be closed per the WATCH manual.
Must Maintain 5' Clearance on Sidewalks/Walkways
No cast or crew parking on area streets
No steps from trailers, trucks or motorhomes may be facing road
Number of uniformed officers listed on the permit is a minimum requirement. Permittee remains responsible for deploying a sufficient number of uniformed officers to provide traffic and crowd control to ensure the safety of the film crew and the public.
Traffic control must be done in accordance w/MUTCD
Traffic Officers Required
Uniformed officers shall have a copy of the film permit in their possession and are required to confirm that all traffic control signage devices are in place.

Please see attached documents
F41486, 70th st e.pdf
F41486, Geoff White Smuggler letter511.pdf

Equipment on Location

Type	Quantity
4000 gal water truck	1
5 or 10 ton trucks	5
Beebe light/Nite sun	3
Camera cars	1
Cast/Crew vehicles	40
Condors	6
Cranes	1
Cube Trucks	5
Generator	1
Motor Homes	2
Picture vehicles	3
Process Trailer	1
Scissor Lifts	1
Semi Trucks	2
Stakebed Trucks	1
Vans	3

Personnel on Location

Type	Quantity
Cast	5
Crew	55
LA County FSA assigned	1
Sheriff/CHP	4

Filming Activities Atmospheric Smoke Effects; Car-to-Car; Driving shots; Intermittent pedestrian control; Intermittent traffic control - 2 minutes standard; Process Trailer; Equipment vehicles parked on shoulder; Door explodes off picture vehicle; Condors w/ lights in the road and on the shoulder; Rocks and chains in the road; Beebe lights;

NOT A PERMIT

FilmL.A., Inc.
1201 W. 5th Street, Suite T-800
Los Angeles, CA 90017
t: (213)977-8600 - f: (213)977-8601
www.filmla.com

Summary Information — Location

Permit Number	F00041486	**Location Manager**	Geoff White
Production Company	SMUGGLER INC.	Primary Phone	Mobile - 818-426-2600
Insured Company	SMUGGLER INC.	Secondary Phone	Office - 323-817-3300
Production Title	MERCEDES TV COMMERCIAL		

Special Effects: F/X Permit # 11-FX240-93

Type	No. Times Per Day	No. Takes Per Take
Dust Hits	6 - 10	6 - 10
Explosion	2 - 5	1
Smoke effects	6 - 10	6 - 10
Sparks	6 - 10	6 - 10
Squibs	6 - 10	6 - 10

Jurisdiction **Political:** Los Angeles County - Supervisor District 5 **Police:** Los Angeles County Sheriff **Fire:** Los Angeles County

Thomas Guide **Page:** 4197 **Grid:** E7

Approvals LOS ANGELES COUNTY ROAD DEPARTMENT - PALMDALE Scott Thompson

Coordinator Note LA COUNTY FIRE #11-1502-93, FSA ASSIGNED & 4000 GAL WATER TRUCK REQUIRED

Parking

Base Camp
Location Type : Filming Location

Crew Parking
Location Type : Filming Location

Lane / Full Closure FULL CLOSURE 70TH ST EAST, PALMDALE BL-AVENUE N (CONTINUOUS CLOSURE FROM 06/29, 0700 TO 06/30, 1800)

Approximate Footage 0 - 300

Date(s) 6/29/2011 to 6/30/2011 **Time(s)** 07:00 to 18:00

NOT A PERMIT

FilmL.A., Inc.
1201 W. 5th Street, Suite T-800
Los Angeles, CA 90017
t: (213)977-8600 - f: (213)977-8601
www.filmla.com

Summary Information — Location

Permit Number	F00041486	**Location Manager**	Geoff White
Production Company	SMUGGLER INC.	Primary Phone	Mobile - 818-426-2600
Insured Company	SMUGGLER INC.	Secondary Phone	Office - 323-817-3300
Production Title	MERCEDES TV COMMERCIAL		

This location has been CANCELED

Location Address E Avenue G, 240th St E - 260th St E, Unincorporated Los Angeles County, CA, 93535

Location Type Road

Prep Dates 6/29/2011 - 6/30/2011 07:00 - 18:00 2 days

Film Dates 6/29/2011 - 6/30/2011 18:00 - 19:00 2 days

Strike Dates 7/1/2011 - 7/1/2011 07:00 - 18:00

Open or Closed to the Public Closed

Generic Conditions
All travel lanes and bike lanes shall be closed per the WATCH manual.
Must Maintain 5' Clearance on Sidewalks/Walkways
No cast or crew parking on area streets
No steps from trailers, trucks or motorhomes may be facing road
Number of uniformed officers listed on the permit is a minimum requirement. Permittee remains responsible for deploying a sufficient number of uniformed officers to provide traffic and crowd control to ensure the safety of the film crew and the public.
Traffic control must be done in accordance w/MUTCD
Traffic Officers Required
Uniformed officers shall have a copy of the film permit in their possession and are required to confirm that all traffic control signage devices are in place.

Please see attached document Ave G (closure) btw 240th E & 260th E - SMUGGLER.pdf

Equipment on Location

Type	Quantity
5 or 10 ton trucks	5
Beebe light/Nite sun	3
Camera cars	1
Cast/Crew vehicles	40
Condors	6
Cranes	1
Cube Trucks	5
Generator	1
Motor Homes	2
Picture vehicles	3
Process Trailer	1
Scissor Lifts	1
Semi Trucks	2
Stakebed Trucks	1
Vans	3

Personnel on Location

Type	Quantity
Cast	5
Crew	55
Sheriff/CHP	4

Filming Activities Atmospheric Smoke Effects; Car-to-Car; Driving shots; Intermittent pedestrian control; Intermittent traffic control - 2 minutes standard; Process Trailer; Equipment vehicles parked on shoulder; Door explodes off picture vehicle; Condors w/ lights in the road and on the shoulder; Rocks and chains in the road; Beebe lights;

NOT A PERMIT

FilmL.A., Inc.
1201 W. 5th Street, Suite T-800
Los Angeles, CA 90017
t: (213)977-8600 - f: (213)977-8601
www.filmla.com

Summary Information — Location

Permit Number F00041486
Production Company SMUGGLER INC.
Insured Company SMUGGLER INC.
Production Title MERCEDES TV COMMERCIAL

Location Manager Geoff White
Primary Phone Mobile - 818-426-2600
Secondary Phone Office - 323-817-3300

Special Effects:

Type	No. Times Per Day	No. Takes Per Take
Dust Hits	6 - 10	6 - 10
Explosion	2 - 5	1
Smoke effects	6 - 10	6 - 10
Sparks	6 - 10	6 - 10
Squibs	6 - 10	6 - 10

Jurisdiction **Political:** Los Angeles County - Supervisor District 5 **Police:** Los Angeles County Sheriff **Fire:** Los Angeles County

Thomas Guide **Page:** G **Grid:**

Approvals LOS ANGELES COUNTY ROAD DEPARTMENT - PALMDALE Scott Thompson

Parking
Base Camp
Location Type : Filming Location
Crew Parking
Location Type : To Be Determined

Lane / Full Closure FULL CLOSURE AVENUE G, 240TH ST-260TH ST (CONTINUOUS)

Approximate Footage more than 1800

Date(s) 6/29/2011 to 7/1/2011 **Time(s)** 07:00 to 18:00

NOT A PERMIT

Permit #F00041486

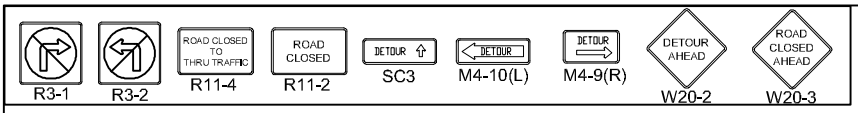

TRAFFIC CONTROL FOR:
SMUGGLER
"MERCEDES BENZ"

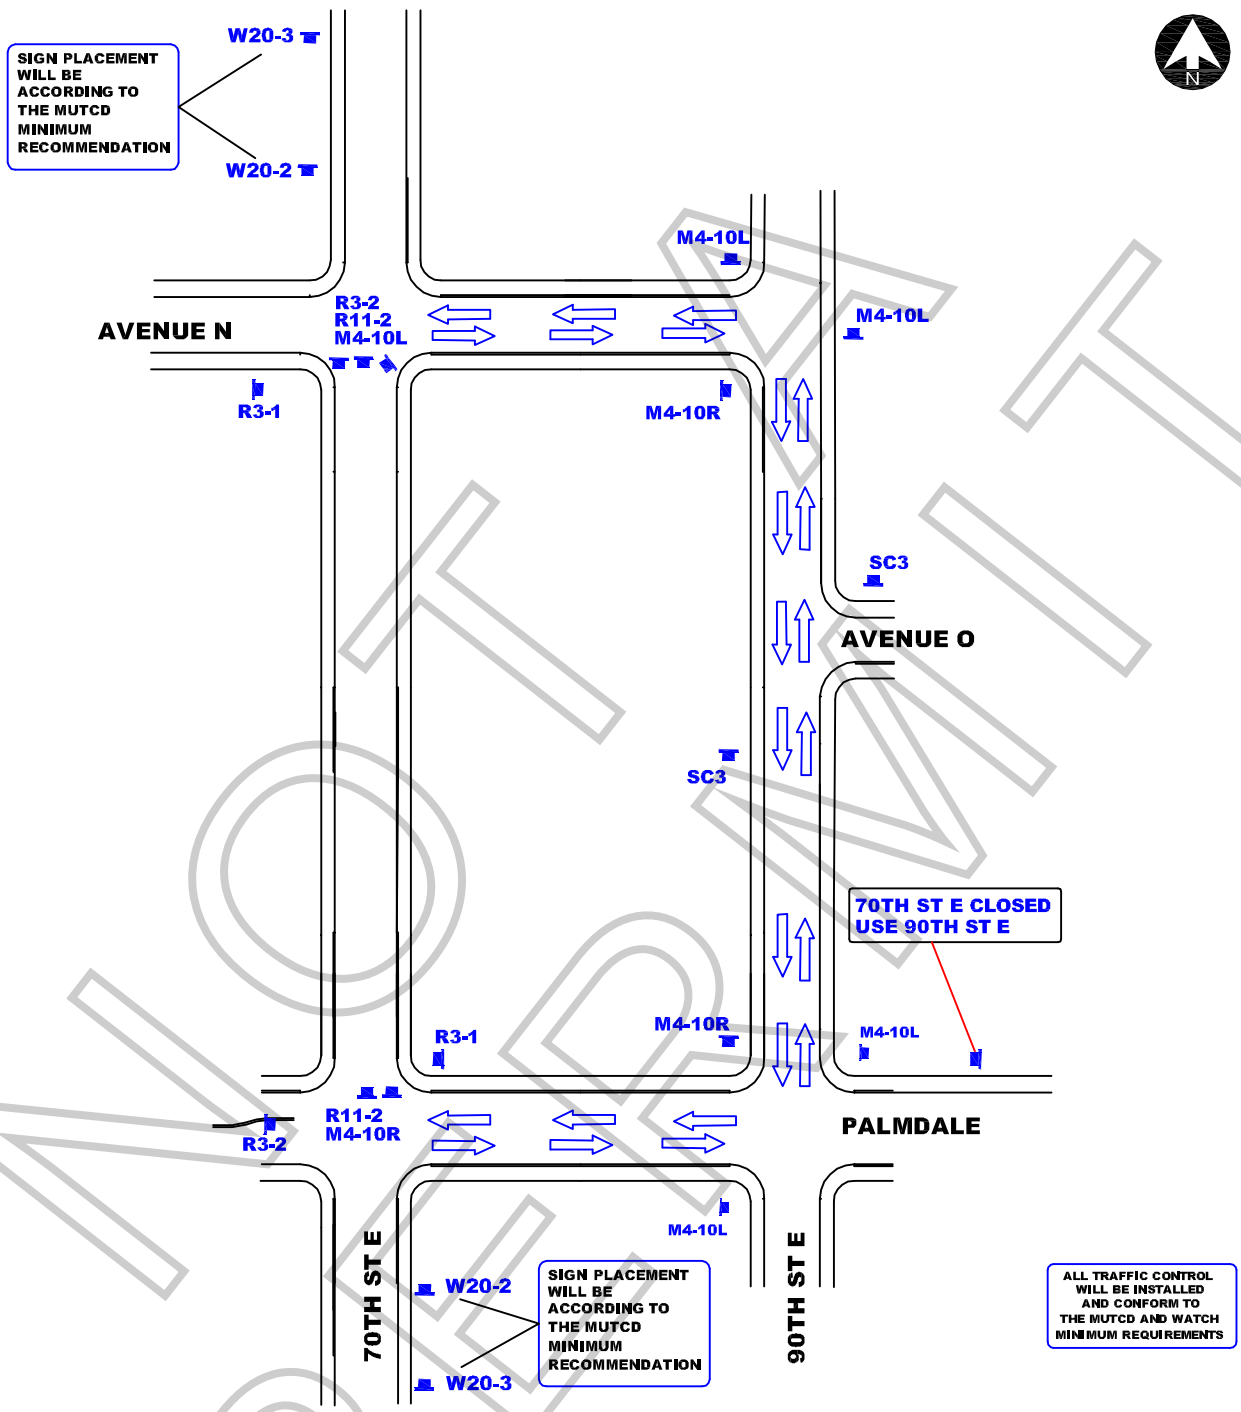

NOT A PERMIT

WORK ZONE TRAFFIC CONTROL PLAN GENERAL NOTES

1. **DATE/TIME: 6-29-11 FROM 07:00 HOURS TO 6-30-11 18:00 HOURS.**
2. ALL SIGNING, STRIPING, AND TRAFFIC CONTROL DEVICES SHALL CONFORM TO THE (CURRENT) STATE OF CALIFORNIA DEPARTMENT OF TRANSPORTATION (CALTRANS) STANDARD PLANS AND STANDARD SPECIFICATIONS, CALIFORNIA MUTCD, AND ANY ADDENDUMS THERETO, AND AS SHOWN ON THESE PLANS, SYMBOLS AND ABBREVIATIONS USED ARE SHOWN ON CALTRANS STANDARD PLANS A10A&B, A20A-D, AND A24A-E.
3. THERE WILL BE NO INTERFERENCE WITH TRAFFIC SIGNALS OR CROSSWALKS.
4. CONES WILL BE 28" MINIMUM HEIGHT AND HAVE REFLECTORIZED SLEEVES FOR NIGHT WORK.
5. POLICE WILL DIRECT TRAFFIC IF NECESSARY.

ADVANCE CLOSURE NOTIFICATION SIGN WILL BE POSTED ON 6-24-11.

JCL BARRICADE COMPANY.
2334 E. EIGHTH ST., CA 90021
Ph: (213) 622-9775
Fax: (213) 622-9790
CA Lic # 805357
TRAFFIC PLAN DRAWN BY:
JIM MORRIS

PROJECT LOCATION:
FULL CLOSURE OF 70TH STREET EAST
FROM PALMDALE TO AVE N
LOS ANGELES COUNTY, CA

LOCATION CONTACT:
JOHN WHEELER
FILM PERMITS UNLIMITED
OFFICE #: 818.347.9929

REV#	DATE	REVISION DESCRIPTION

Permit #F00041486

Appointment of Film Permits Unlimited, Inc.
As Authorized Agent and representative

I certify that I am a representative of Smuggler ("Principal") and am authorized to enter into binding contractual agreements on it's behalf. I further certify that I am authorizes by Principal to appoint other representatives and agents for Principal and to give such representatives and agents authority to enter into and bind Principal to agreements relating to the issuance of and compliance with location film (e.g. theatrical, television, commercial and other motion picture filming) and still photographic permits, including the permits themselves and any riders to such permits. Acting on behalf of Principal in my capacity as its authorized representative, I appoint Film Permits Unlimited, Inc. and it's employees and agents ("FPU") as Principal's authorized representatives and agents to apply for location film (e.g. theatrical, television, commercial and other motion picture filming) and still photographic permits on behalf of Principal through Film LA, Inc., any city and county, or through any other jurisdiction: to negotiate, discuss, accept, modify, agree to and bind Principal to the terms and conditions of such permits (including all restrictions and /or community guidelines applicable to any such permit); and to execute such permits on behalf of Principal. Principal understands, acknowledges and agrees that it (and/or its insurer) remains responsible and liable for all obligations imposed by or incidental to any permit or rider issued to Principal signed by an employee or agent of (including any coordinator, runner or messenger used by) FPU. Principal further agrees to comply with the terms and conditions of any such permits and hereby appoints FPU as an authorized representative to facilitate compliance with such terms and conditions following issuance of any such permits and to enter into agreements for Principal with respect thereto. Any person, agency, entity, or organization (including Film LA, Inc. and any city county or other jurisdiction) may rely upon this appointment and need not obtain further authorization for any act described herein. An original or faxed copy of this appointment shall be sufficient, and may be treated as an original for all purposes. The appointment may be revoked by Principal at any time in writing, but in any case, shall expire one (1) year from the date of execution set forth below.

I declare under penalty of perjury under the laws of the State of California that I am authorized to appoint FPU as agent for Principal, and based upon that authority I hereby appoint FPU as Principal's agent as set forth herein.

Dated: 2-4-10

Smuggler
Name of Principal

By: [signature]
Representative's Signature

GEOFF WHITE
Print Representative's Name

LOCATION MGR
Representative's title

1715 Gower St
LA. CA. 90028
Principal's Address

(818) 426-2600
Principal's Telephone

Film Permits Unlimited, Inc.
Phone (818) 347-9929
Fax (818) 347-9784

Please sign and fax back
Principal = Name of Company

NO PERMIT

Permit #F00041486

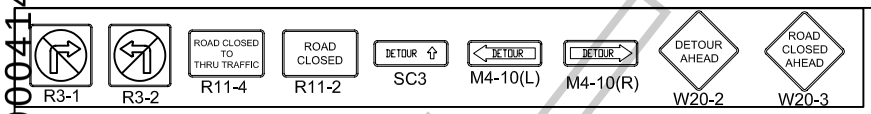

ALL TRAFFIC CONTROL WILL BE INSTALLED AND CONFORM TO THE MUTCD AND WATCH MINIMUM REQUIREMENTS

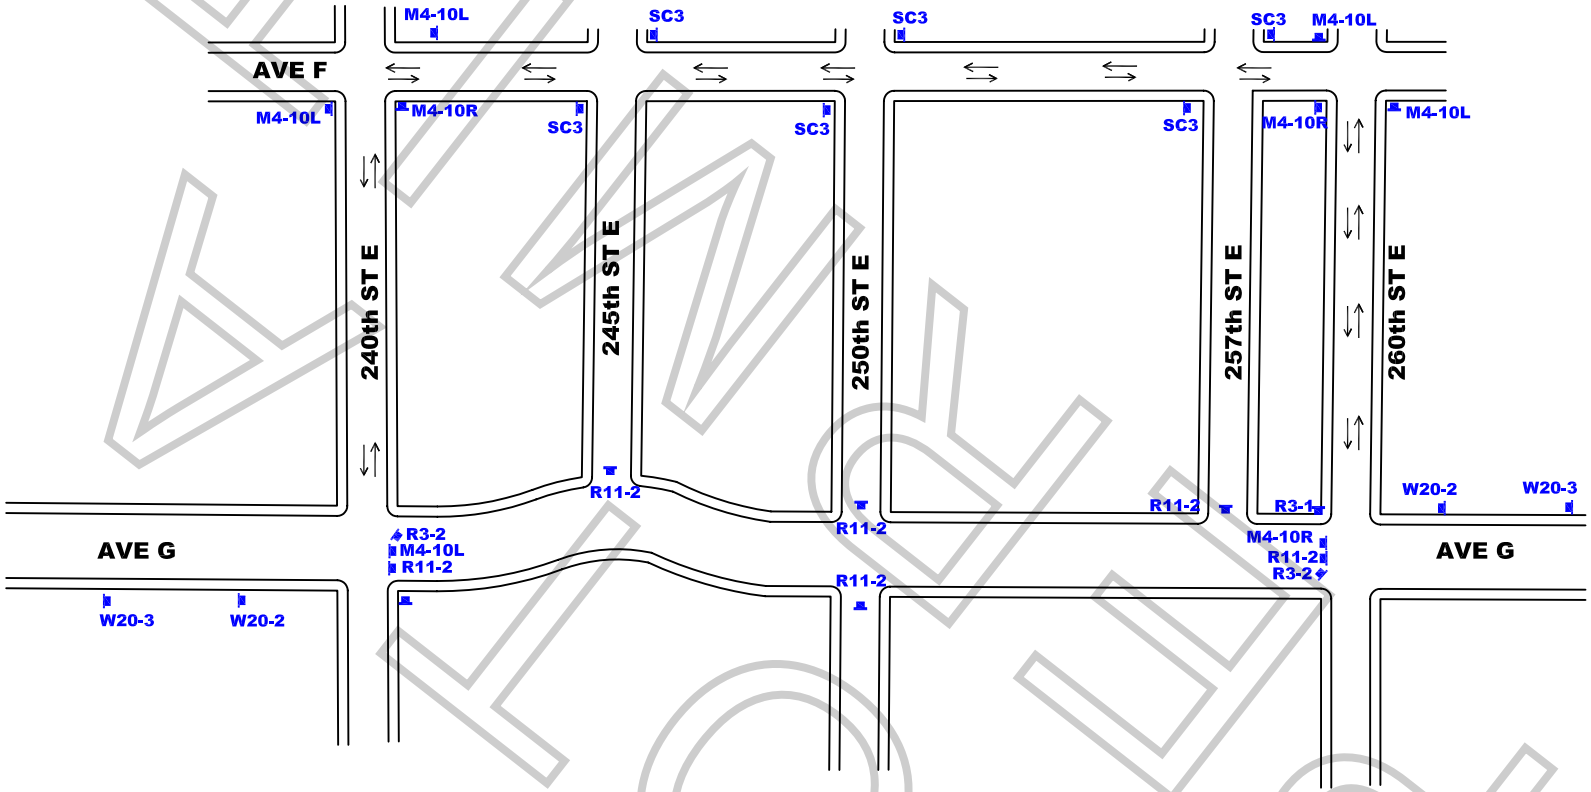

WORK ZONE TRAFFIC CONTROL PLAN GENERAL NOTES

1. DATE/TIME: FROM 6-29-11 07:00 HOURS TO 7-1-11 18:00 HOURS.
2. ALL SIGNING, STRIPING, AND TRAFFIC CONTROL DEVICES SHALL CONFORM TO THE (CURRENT) STATE OF CALIFORNIA DEPARTMENT OF TRANSPORTATION (CALTRANS) STANDARD PLANS AND STANDARD SPECIFICATIONS, CALIFORNIA MUTCD, AND ANY ADDENDUMS THERETO, AND AS SHOWN ON THESE PLANS, SYMBOLS AND ABBREVIATIONS USED ARE SHOWN ON CALTRANS STANDARD PLANS A10A&B, A20A-D, AND A24A-E.
3. THERE WILL BE NO INTERFERENCE WITH TRAFFIC SIGNALS OR CROSSWALKS.
4. CONES WILL BE 28" MINIMUM HEIGHT AND HAVE REFLECTORIZED SLEEVES FOR NIGHT WORK.
5. POLICE WILL DIRECT TRAFFIC IF NECESSARY.

JCL BARRIDADE COMPANY.
2334 E. EIGHTH ST., CA 90021
Ph: (213) 622-9775 * Fax: (213) 622-9790
CA Lic # 805357
TRAFFIC PLAN DRAWN BY:
E. RAMIREZ
Traffic control plan is drawn per MUTCD & 2009 Work Area Traffic Control Handbook

TRAFFIC CONTROL FOR:
SMUGGLER:
MERCEDES BENZ

PROJECT LOCATION:
AVE G
240TH E. TO 260TH E.
LOS ANGELES COUNTY, CA

LOCATION CONTACT:
JOHN WHEELER
OFFICE# 818.347.9929

Project	Sheet
Date 6/27/11	1 OF 1
Scale: N.T.S.	

APPROVED